ST LUKES FUN RUN 2015

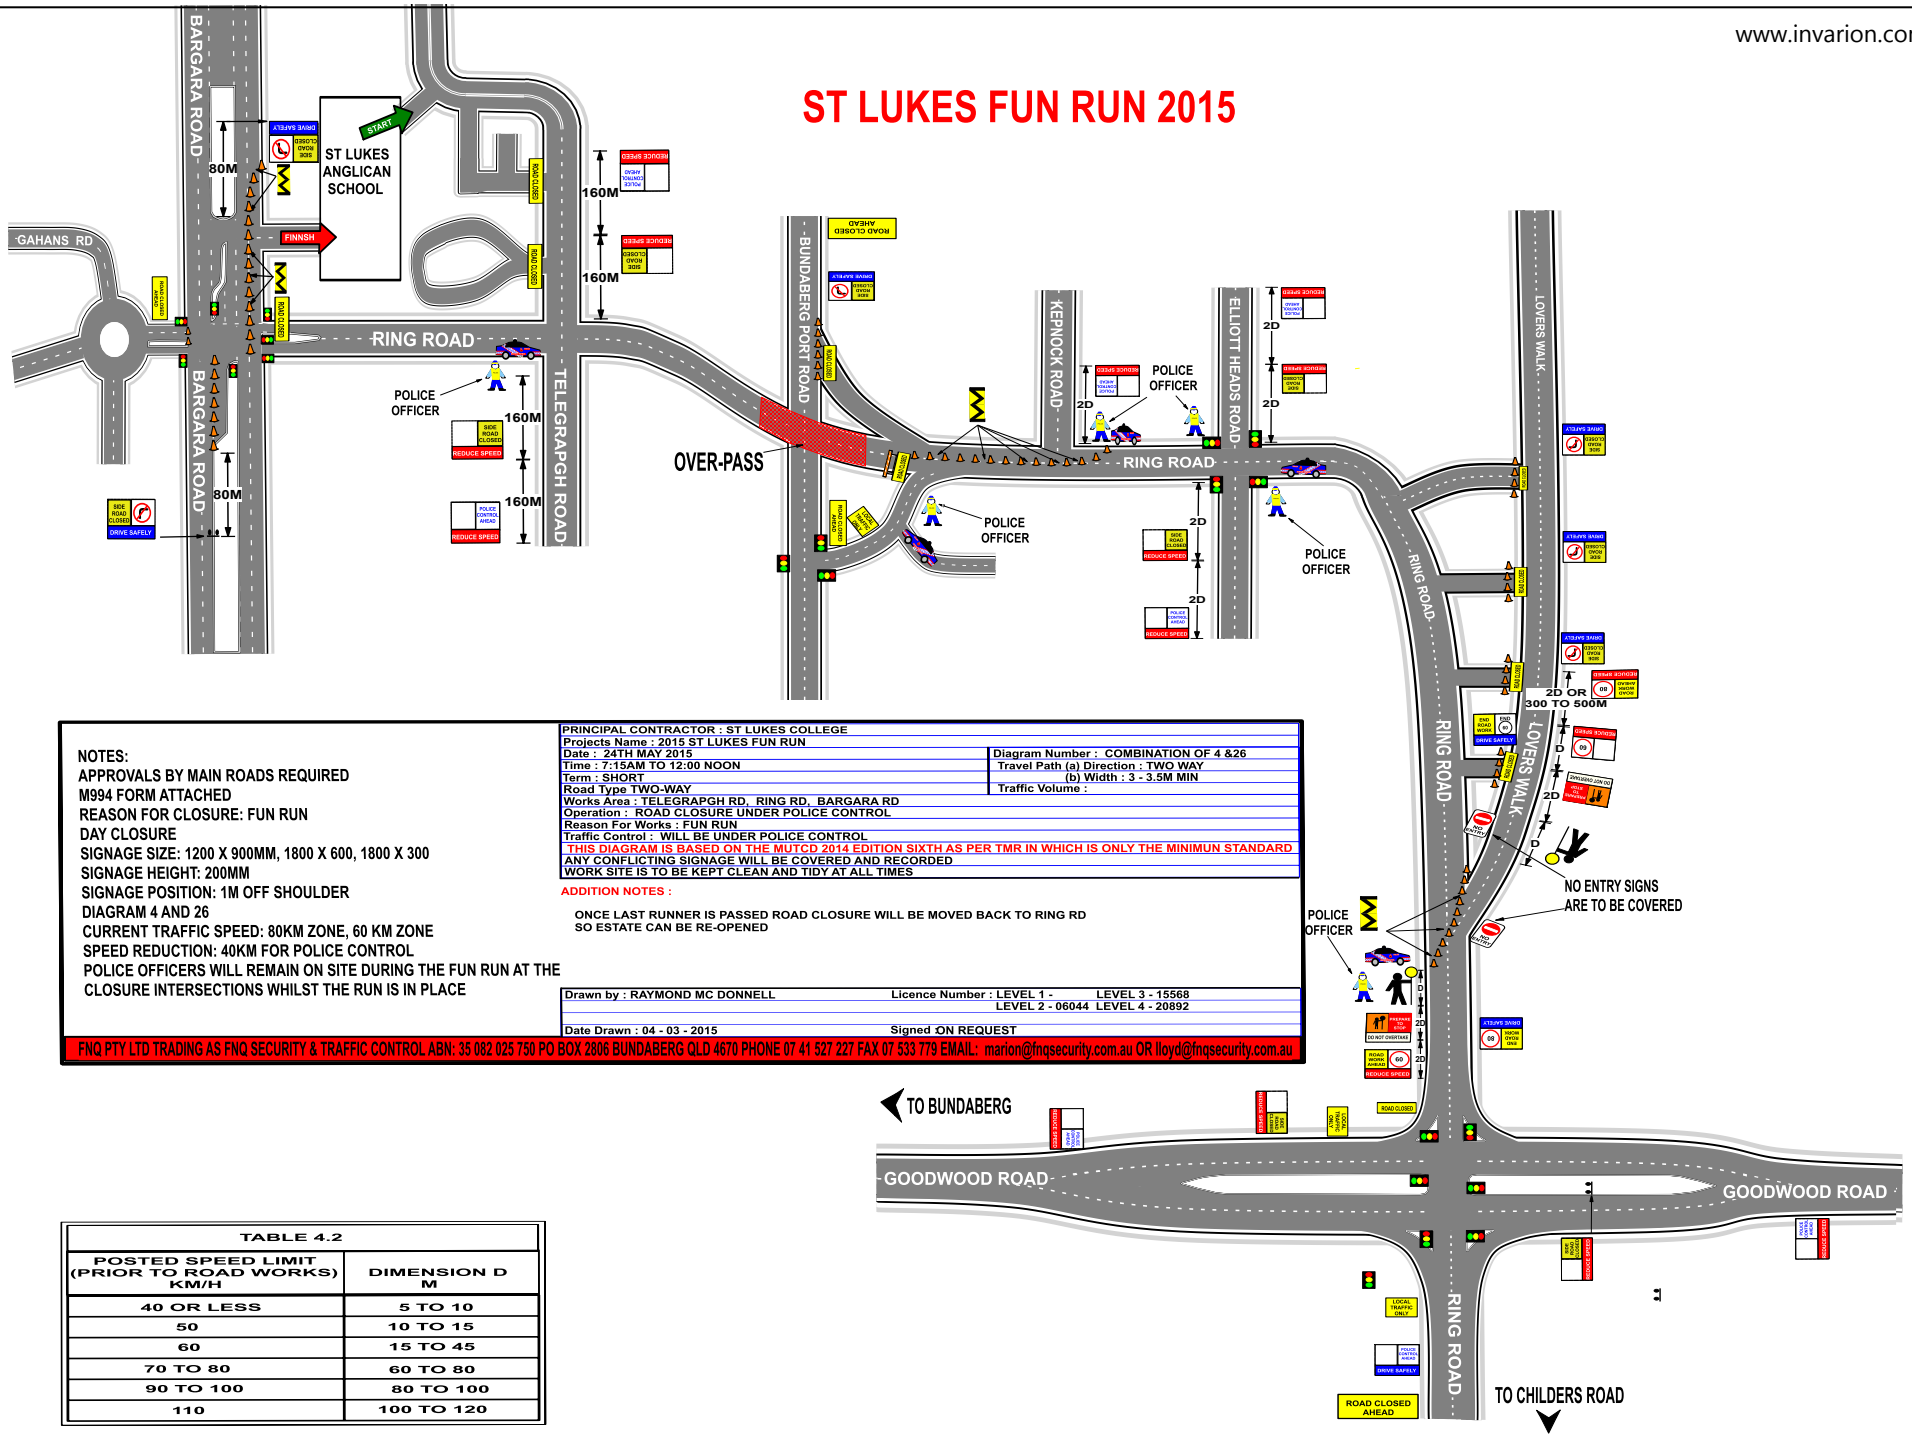

NOTES:
APPROVALS BY MAIN ROADS REQUIRED
M994 FORM ATTACHED
REASON FOR CLOSURE: FUN RUN
DAY CLOSURE
SIGNAGE SIZE: 1200 X 900MM, 1800 X 600, 1800 X 300
SIGNAGE HEIGHT: 200MM
SIGNAGE POSITION: 1M OFF SHOULDER
DIAGRAM 4 AND 26
CURRENT TRAFFIC SPEED: 80KM ZONE, 60 KM ZONE
SPEED REDUCTION: 40KM FOR POLICE CONTROL
POLICE OFFICERS WILL REMAIN ON SITE DURING THE FUN RUN AT THE CLOSURE INTERSECTIONS WHILST THE RUN IS IN PLACE

PRINCIPAL CONTRACTOR : ST LUKES COLLEGE
Projects Name : 2015 ST LUKES FUN RUN
Date : 24TH MAY 2015
Time : 7:15AM TO 12:00 NOON
Term : SHORT
Road Type TWO-WAY
Diagram Number : COMBINATION OF 4 &26
Travel Path (a) Direction : TWO WAY
(b) Width : 3 - 3.5M MIN
Traffic Volume :
Works Area : TELEGRAPGH RD, RING RD, BARGARA RD
Operation : ROAD CLOSURE UNDER POLICE CONTROL
Reason For Works : FUN RUN
Traffic Control : WILL BE UNDER POLICE CONTROL
THIS DIAGRAM IS BASED ON THE MUTCD 2014 EDITION SIXTH AS PER TMR IN WHICH IS ONLY THE MINIMUN STANDARD
ANY CONFLICTING SIGNAGE WILL BE COVERED AND RECORDED
WORK SITE IS TO BE KEPT CLEAN AND TIDY AT ALL TIMES

ADDITION NOTES :

ONCE LAST RUNNER IS PASSED ROAD CLOSURE WILL BE MOVED BACK TO RING RD SO ESTATE CAN BE RE-OPENED

Drawn by : RAYMOND MC DONNELL
Licence Number : LEVEL 1 - LEVEL 3 - 15568 LEVEL 2 - 06044 LEVEL 4 - 20892
Date Drawn : 04 - 03 - 2015
Signed ON REQUEST

FNQ PTY LTD TRADING AS FNQ SECURITY & TRAFFIC CONTROL ABN: 35 082 025 750 PO BOX 2806 BUNDABERG QLD 4670 PHONE 07 41 527 227 FAX 07 533 779 EMAIL: marion@fnqsecurity.com.au OR lloyd@fnqsecurity.com.au

TABLE 4.2	
POSTED SPEED LIMIT (PRIOR TO ROAD WORKS) KM/H	DIMENSION D M
40 OR LESS	5 TO 10
50	10 TO 15
60	15 TO 45
70 TO 80	60 TO 80
90 TO 100	80 TO 100
110	100 TO 120